


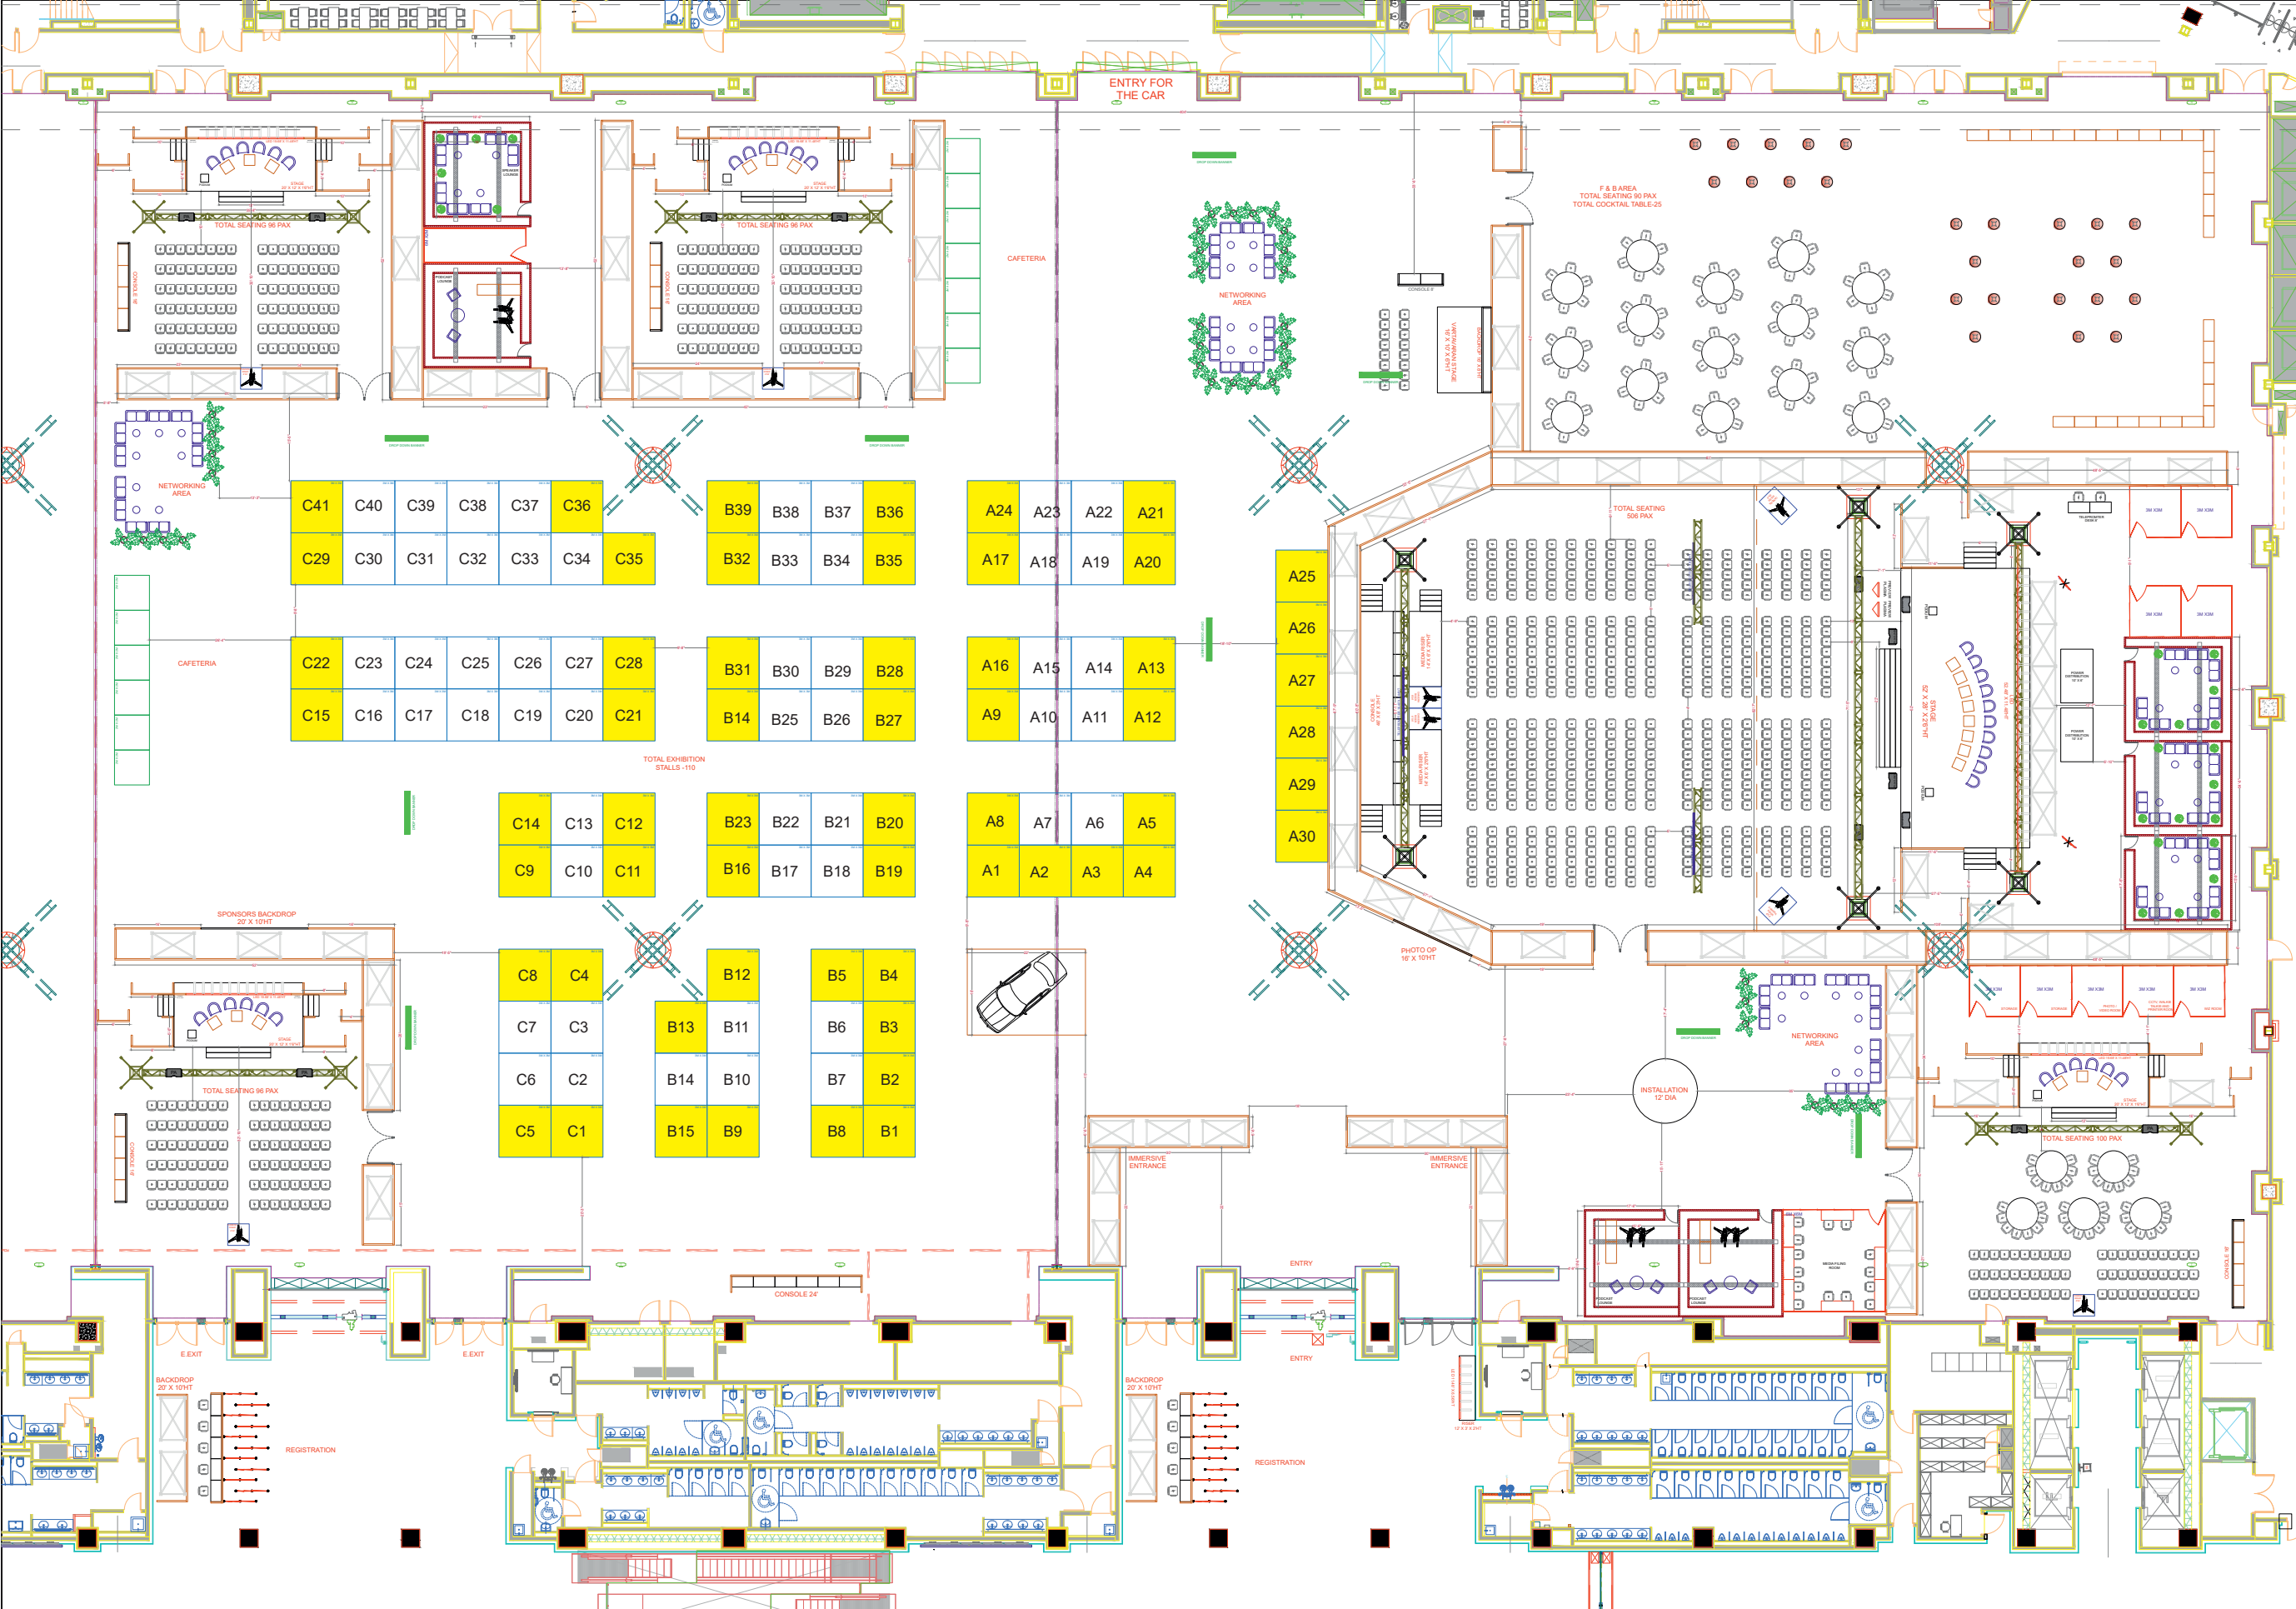

LEGEND

	ROSTUM
	THEATRE SEATING
	ROUND TABLE
	TWO-SEATER SOFA
	TRUSS GOAL POST
	TRUSS
	CAMERA RISER
	SOUND
	COCKTAIL TABLE
	OCTONORM STRUCTURE
	TREE/PLANT
	BOLLARDS
	STANDARD
	PREMIUM

Copyright :
This drawing remains the property of Wizcraft Entertainment Agency Private Limited, and as such may not be copied , reproduced and /or disclosed without the written consent of Wizcraft Entertainment Agency Private Limited.

Notification:
This drawing is supplied for reference purposes only and is subject to review and approval by the Project Designer and/or members of the Design and/or Production and/or Technical Teams. All work is to be carried out in strict accordance with local authorities requirements, national event and building regulations, and to relevant standards.



WIZCRAFT ENTERTAINMENT AGENCY
2nd Floor, Plot No B6,
Andheri New Link Road,
Valecha Chambers, Opp Infinity Mall,
Andheri West, Mumbai 400053

PROJECT NAME :- MCW 2027
VENUE NAME :- PAVILLION
CITY NAME : MUMBAI

DATE :- 11-09-2026
SCALE :-
DRAWN BY :- SALONI NEWATIA

VERSION NO. 6